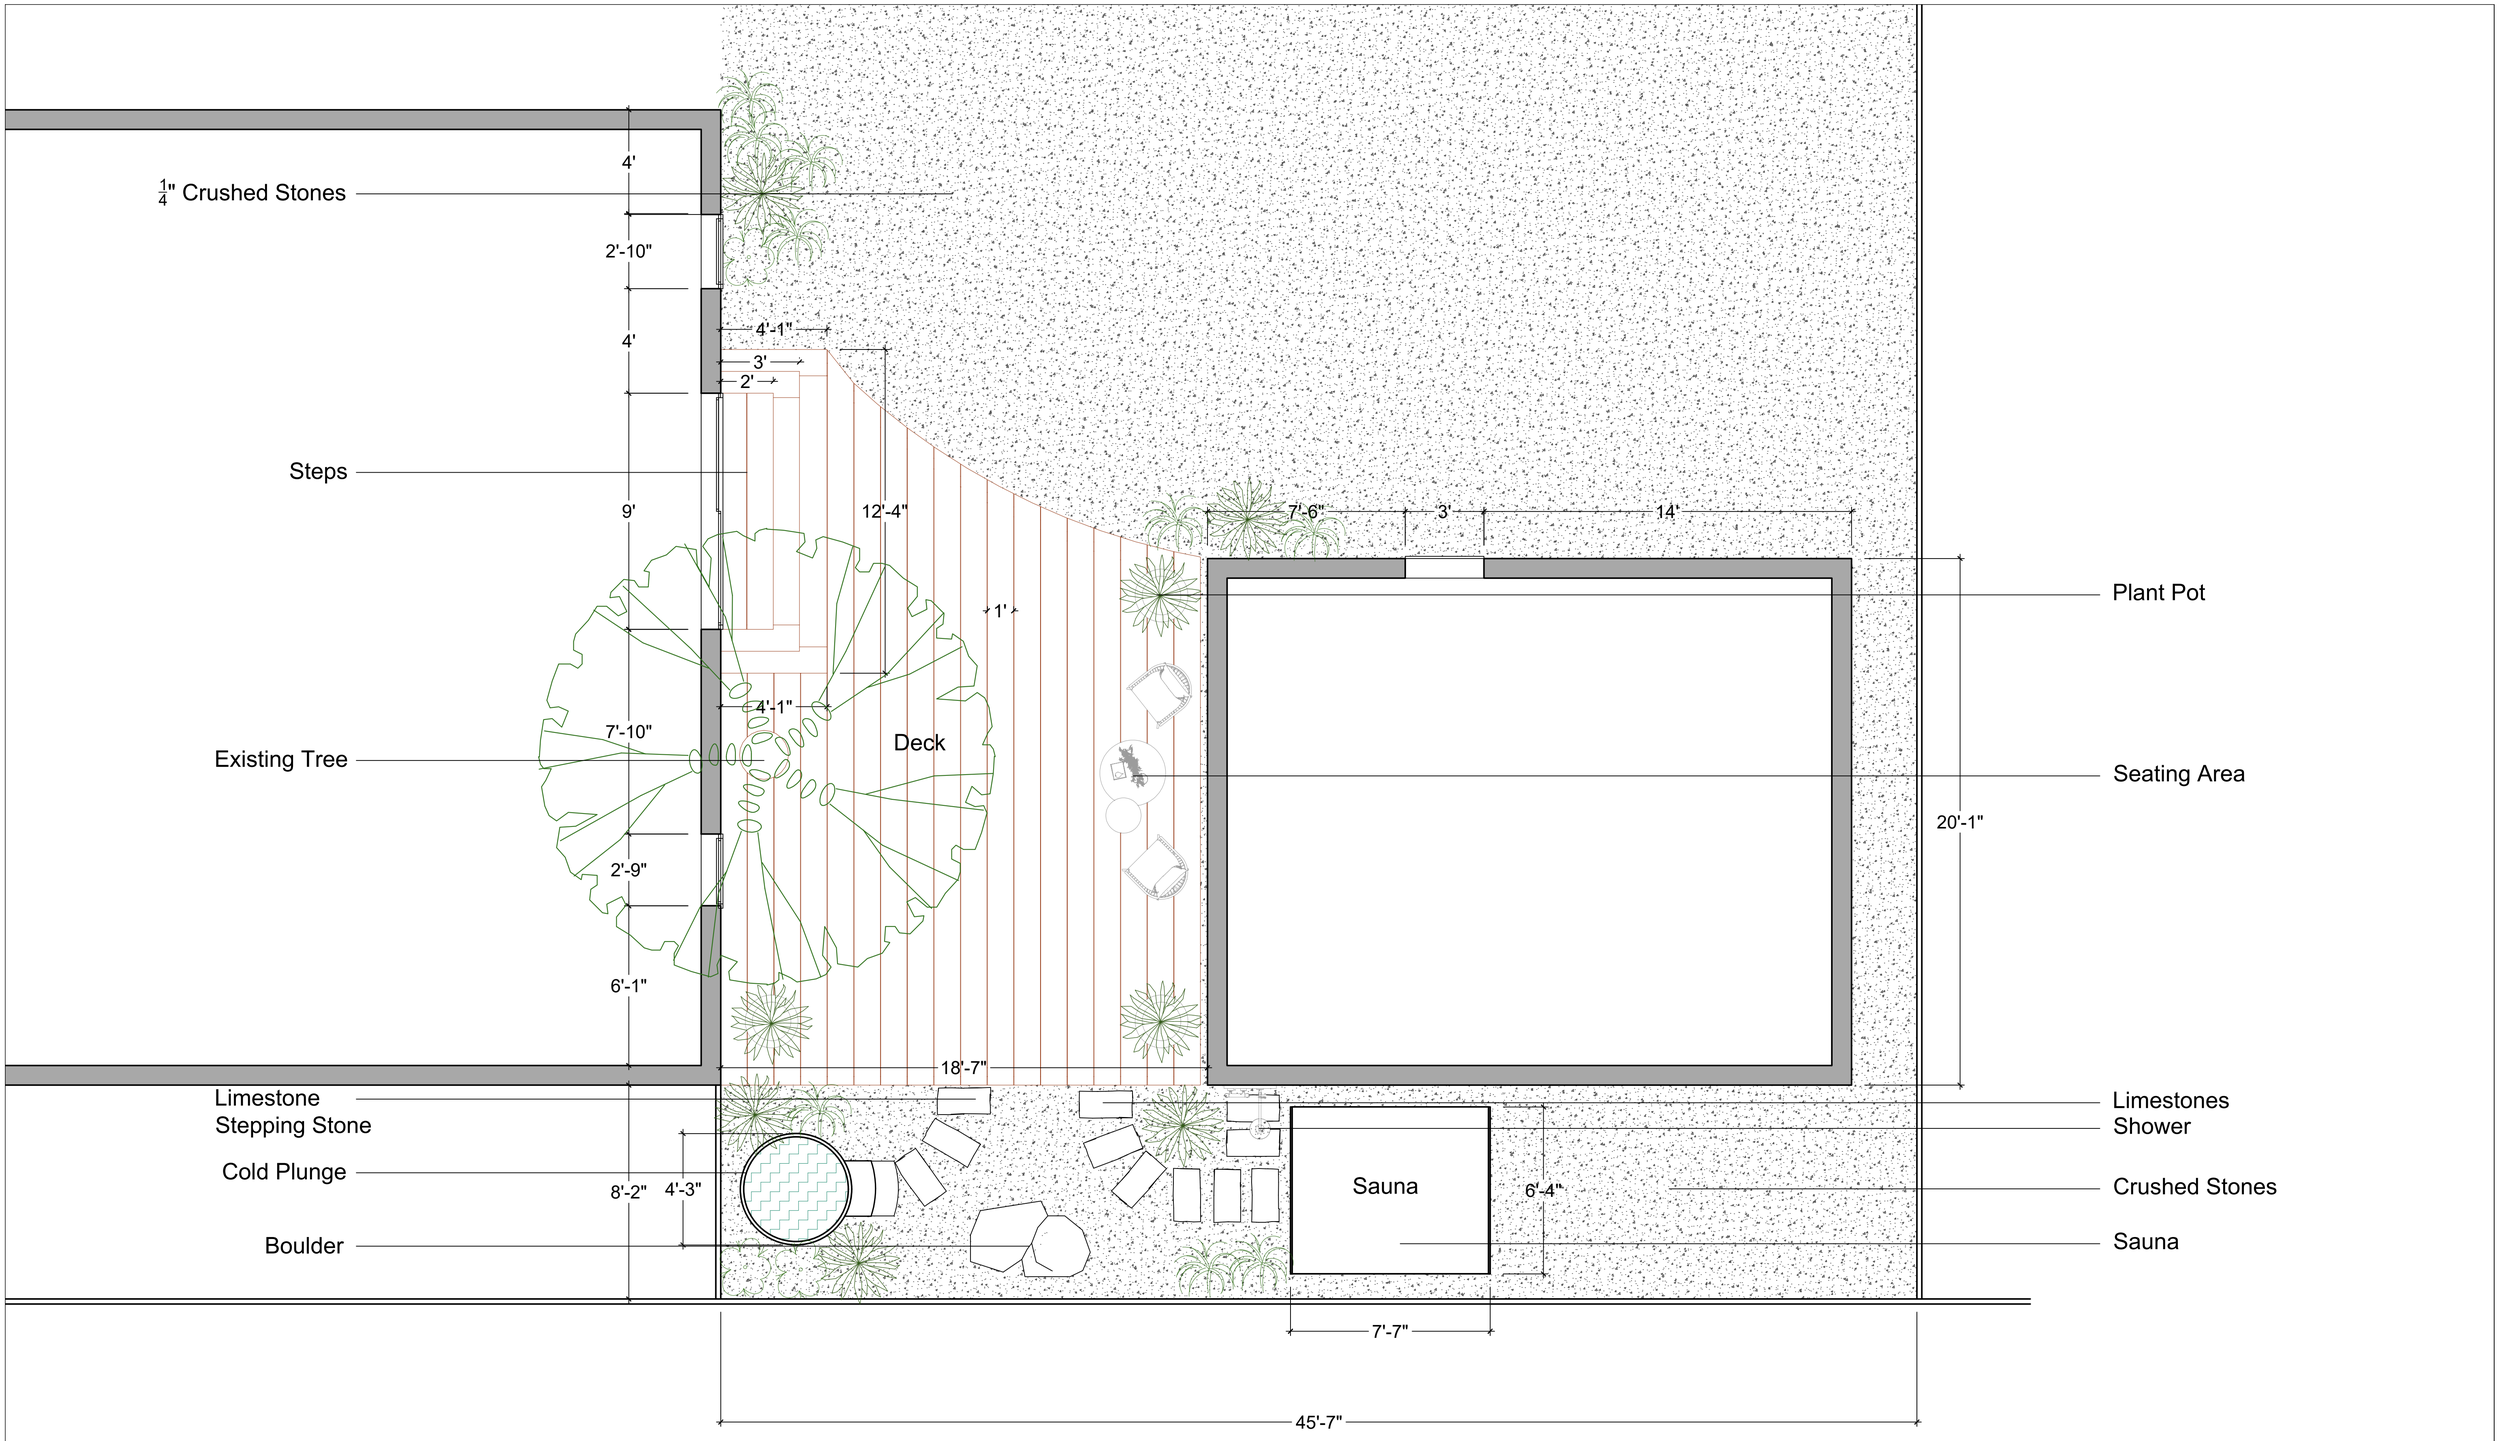


Big Decks
REAL WOOD. SIZE MATTERS.

PROPOSED REAR LANDSCAPE

- 4" x 12" Big Deck
- House Wall
- Crushed Stones
- Cold Plunge

N

0 1' 3' 5' 7'

DRAWING	PLAN
DATE	2026/03/15
DRAWN BY	ASANKA
DRAWING NO	01