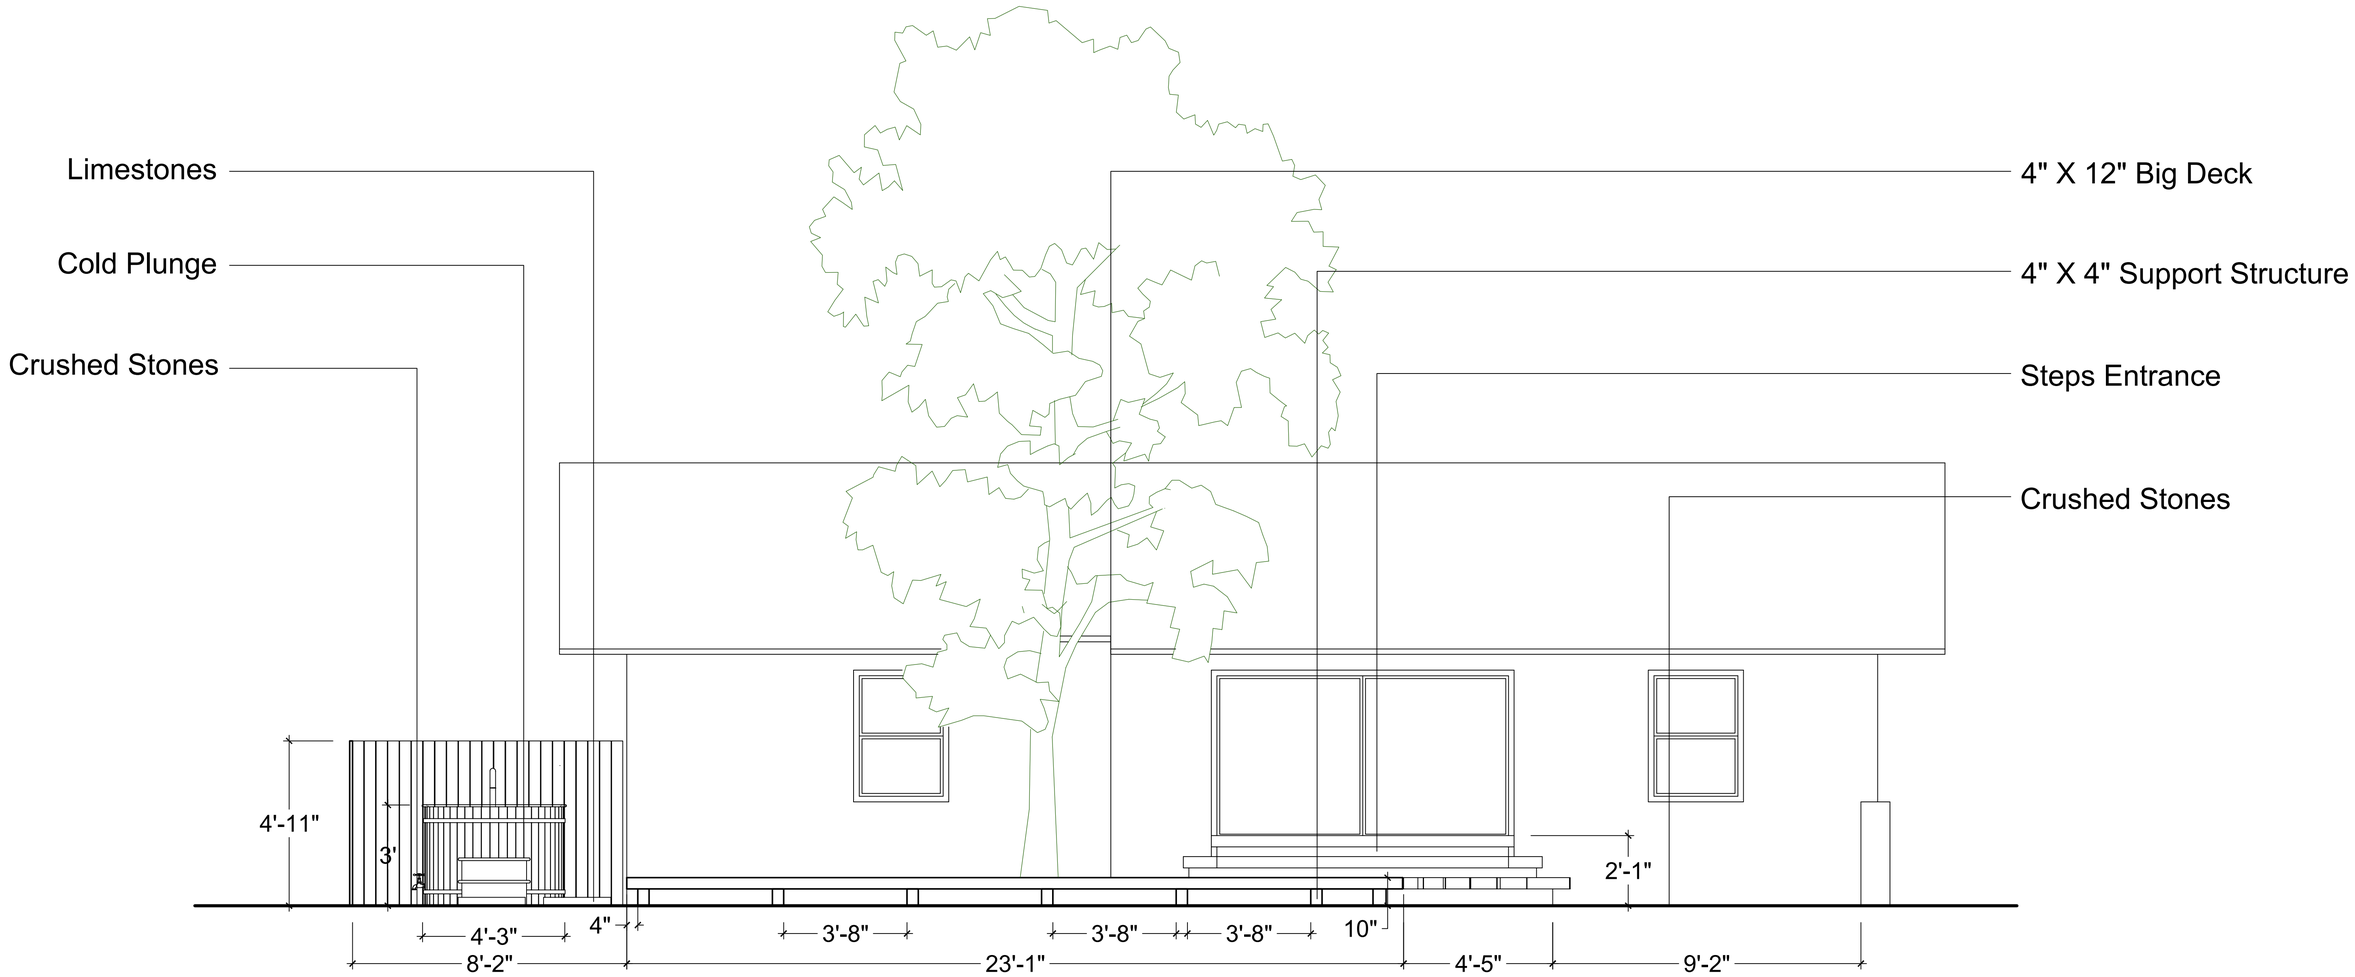


SECTION A - A'

Big Decks
REAL WOOD. SIZE MATTERS.

PROPOSED REAR LANDSCAPE

DRAWING	SECTION
DATE	2026/03/15
DRAWN BY	ASANKA
DRAWING NO	02